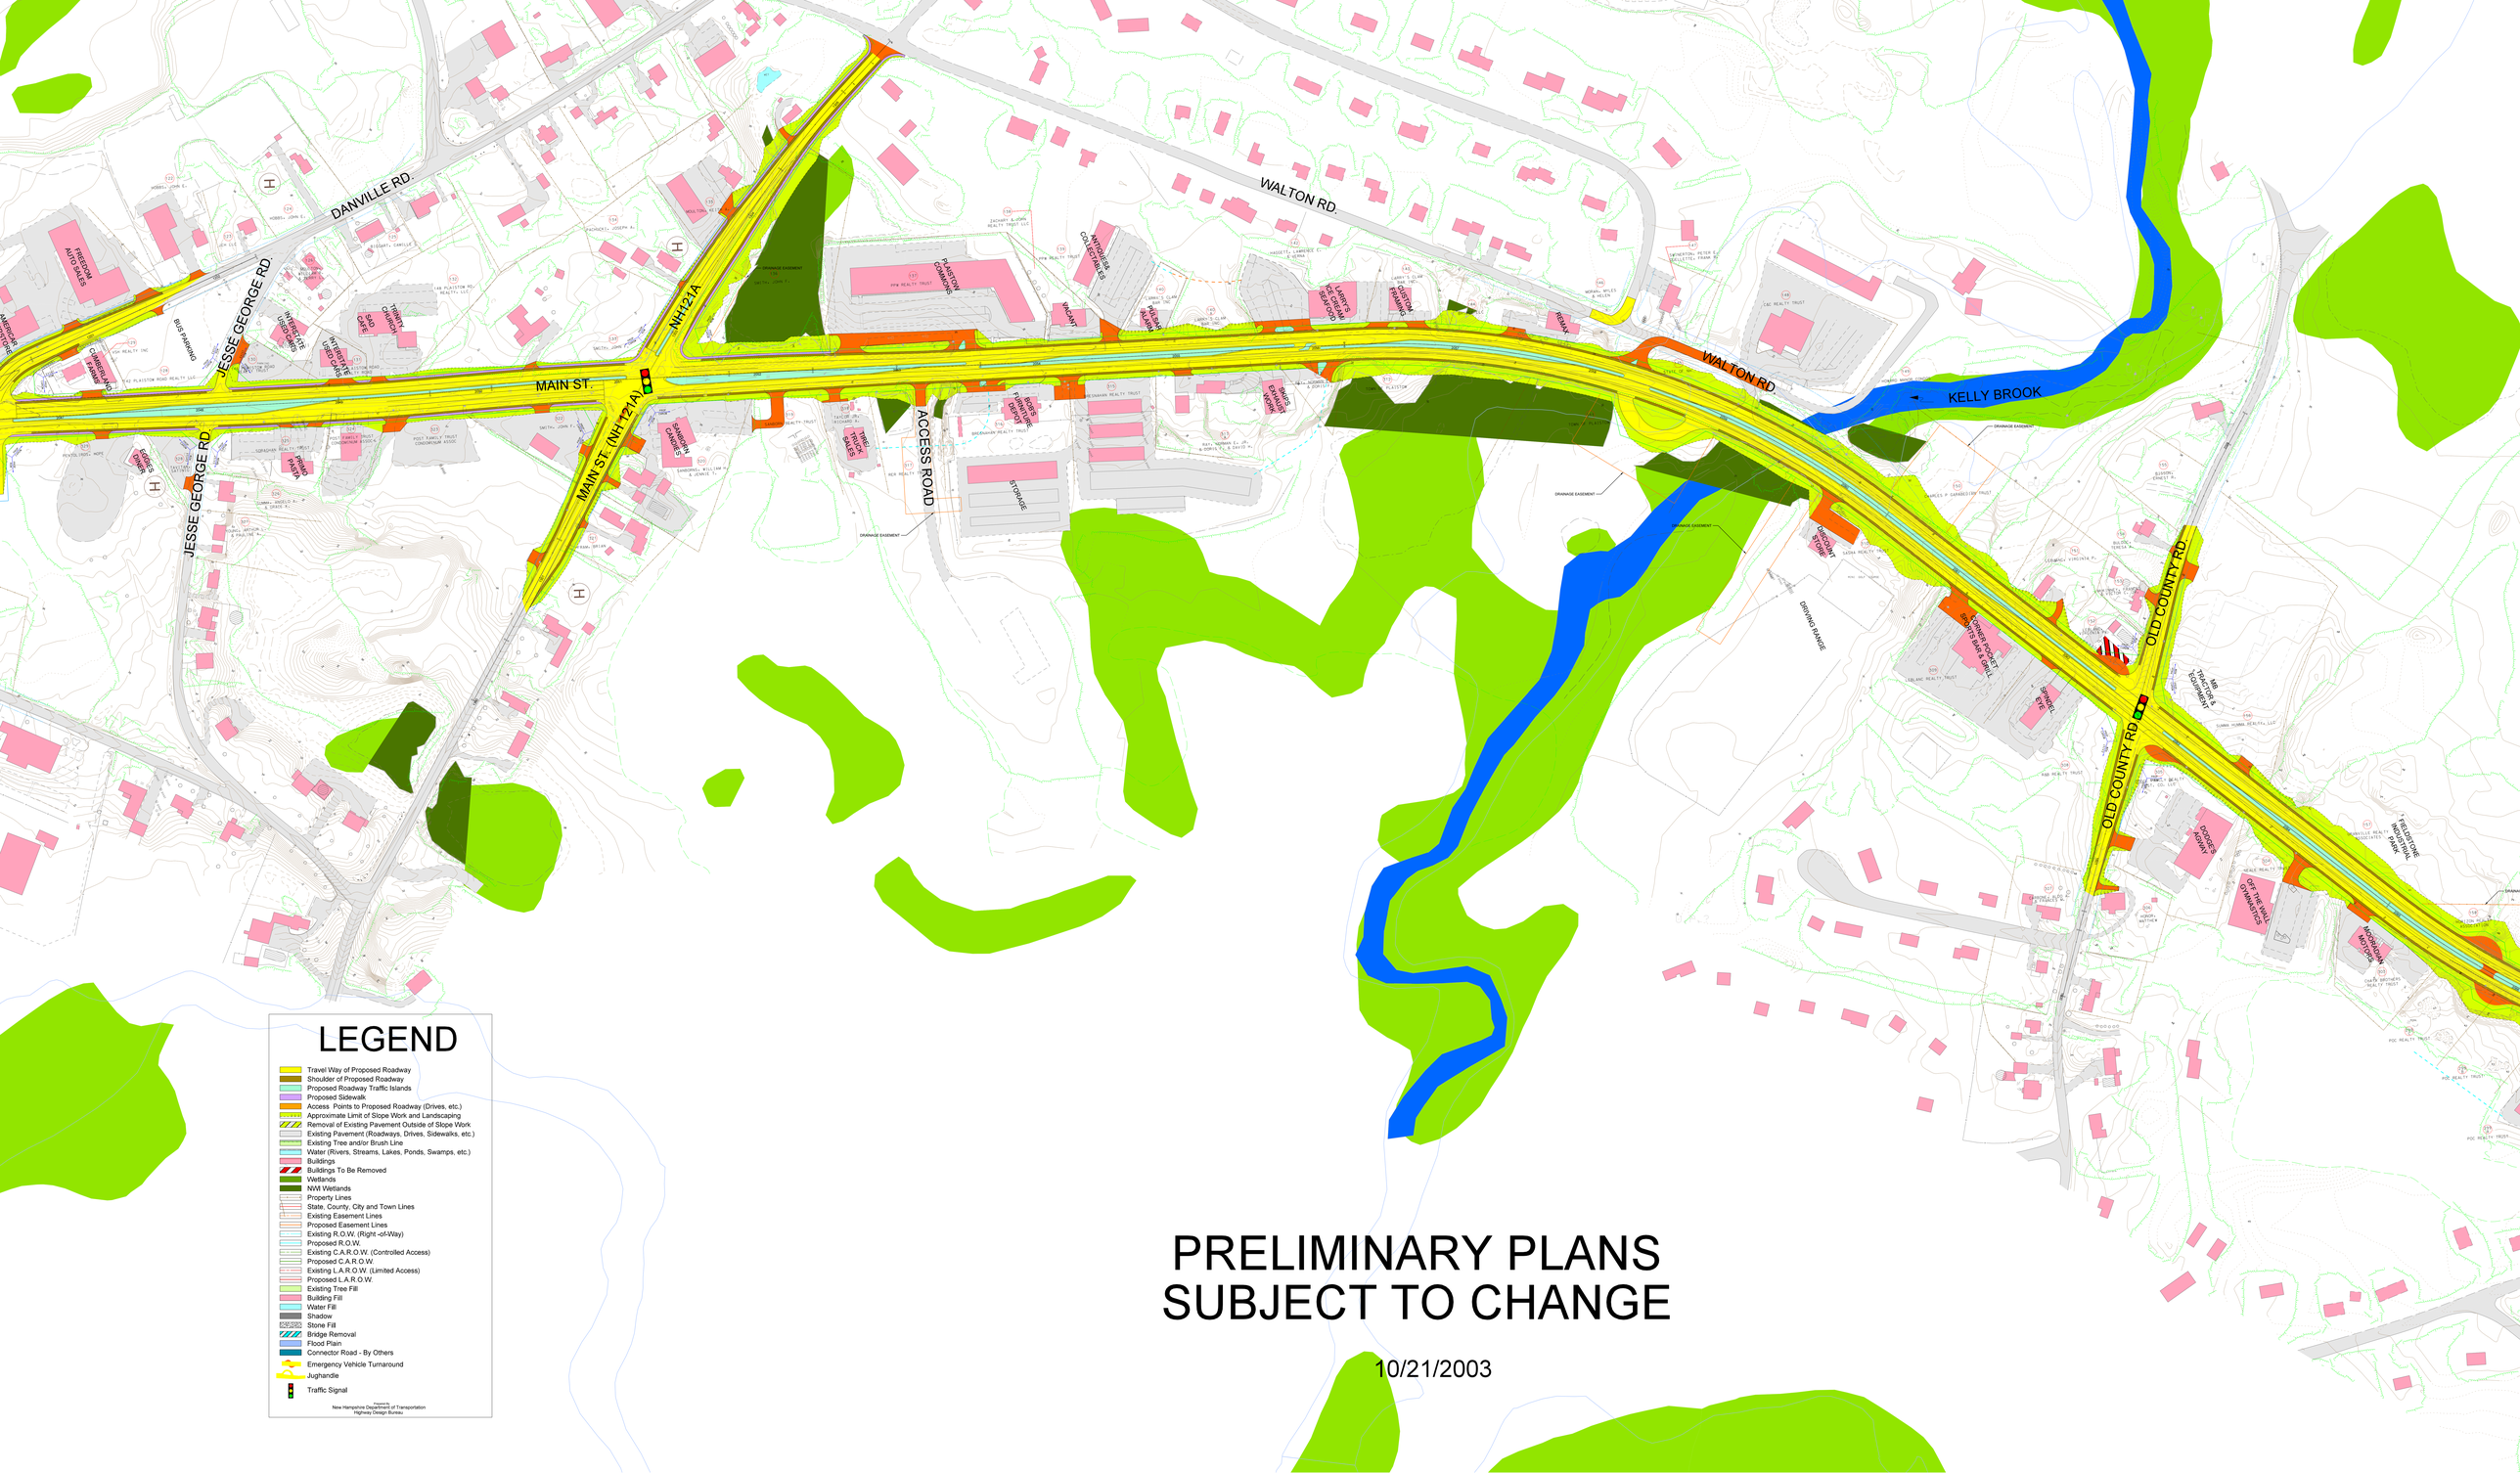

PRELIMINARY PLANS
SUBJECT TO CHANGE

10/21/2003